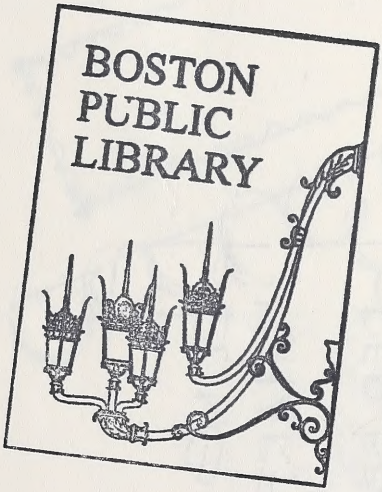

gov.00-1732

GOVDOC
BRA
3060

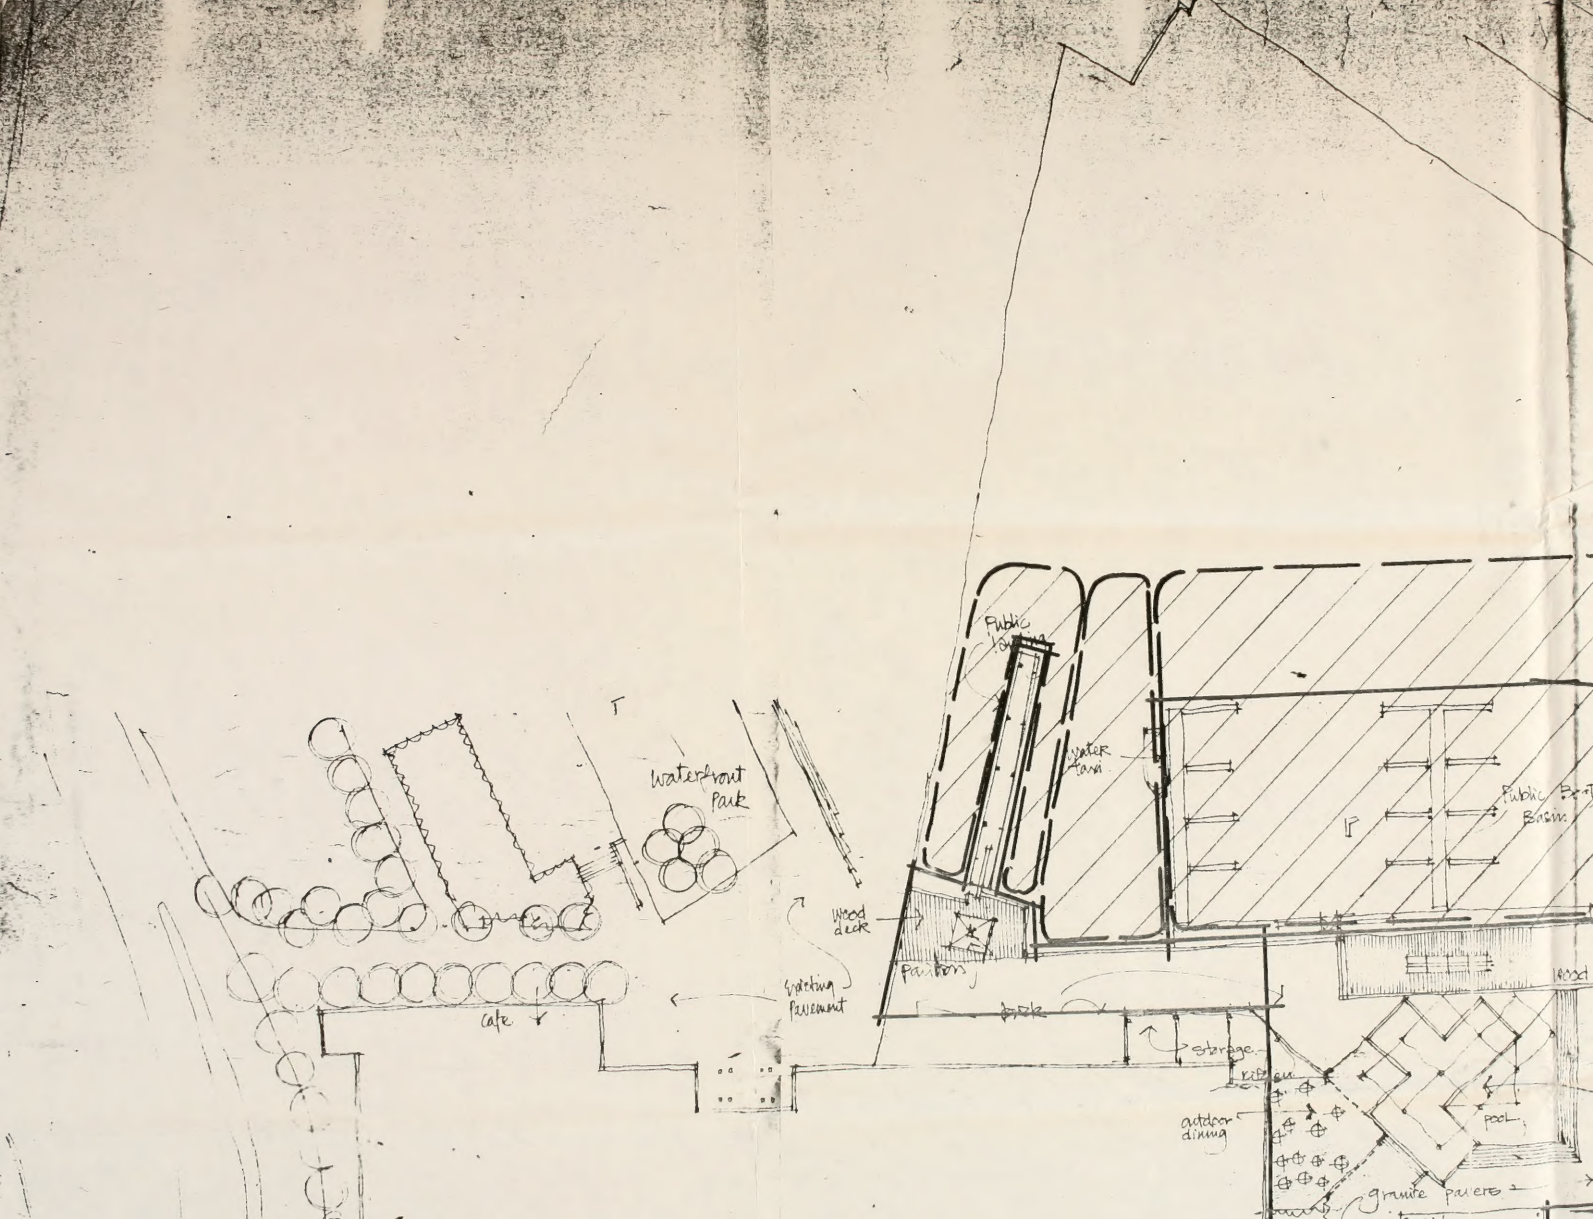
waterfront Park
wood deck
waiting Pavement
cafe
Public
water fall
Public Bath
Basin
Pavilion
Brick
storage
kitchen
outdoor dining
POOL
granite pavers

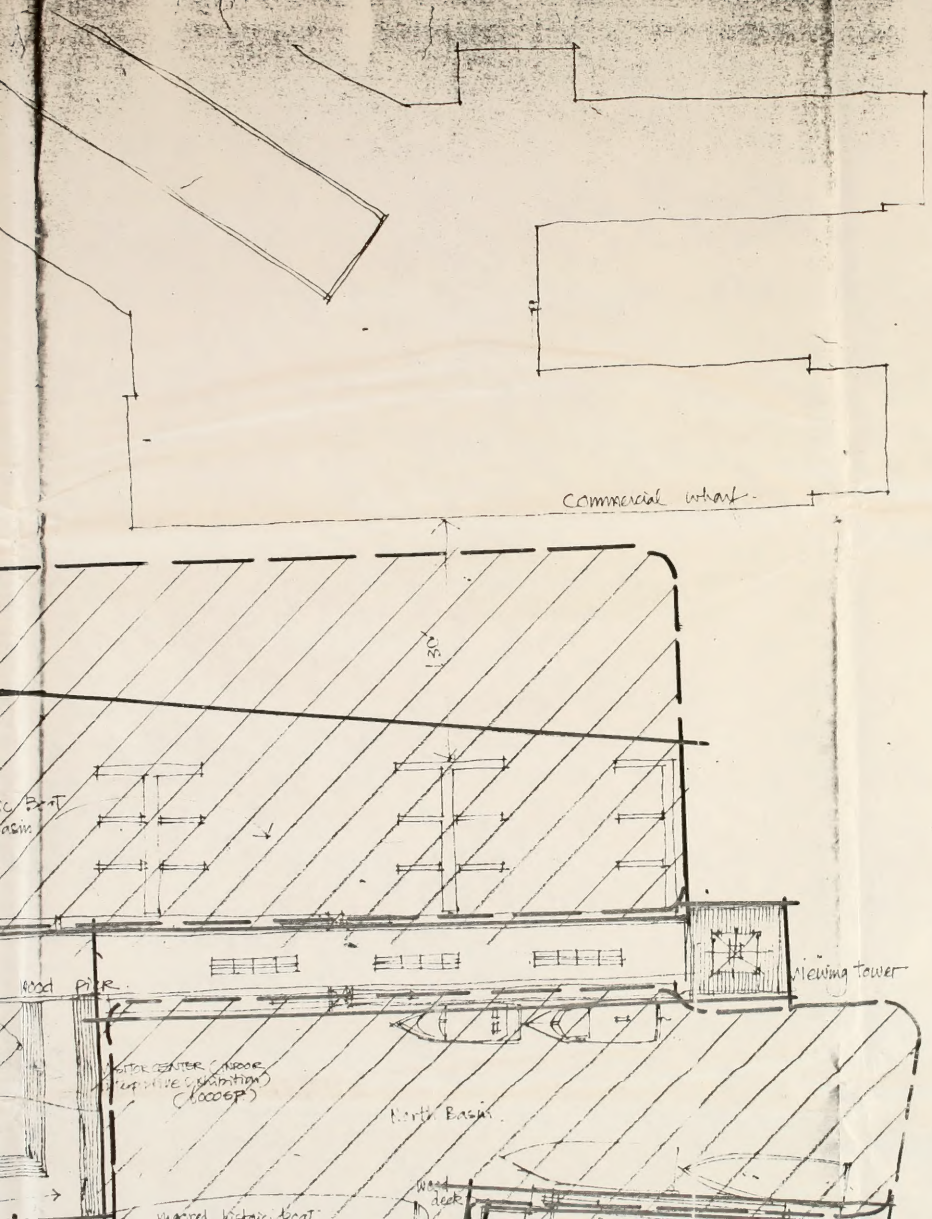

BOSTON PUBLIC LIBRARY

LONG WHARF

DEM/BRA

MASTER PLAN
12/18/85
12/19/85

Sasaki Associates, Inc.

Planning / Architecture / Landscape Architecture
Urban Design / Civil Engineering / Environmental Services

64 Pleasant Street, Watertown, Massachusetts 02172
617/926 3300 Telex 92/2471

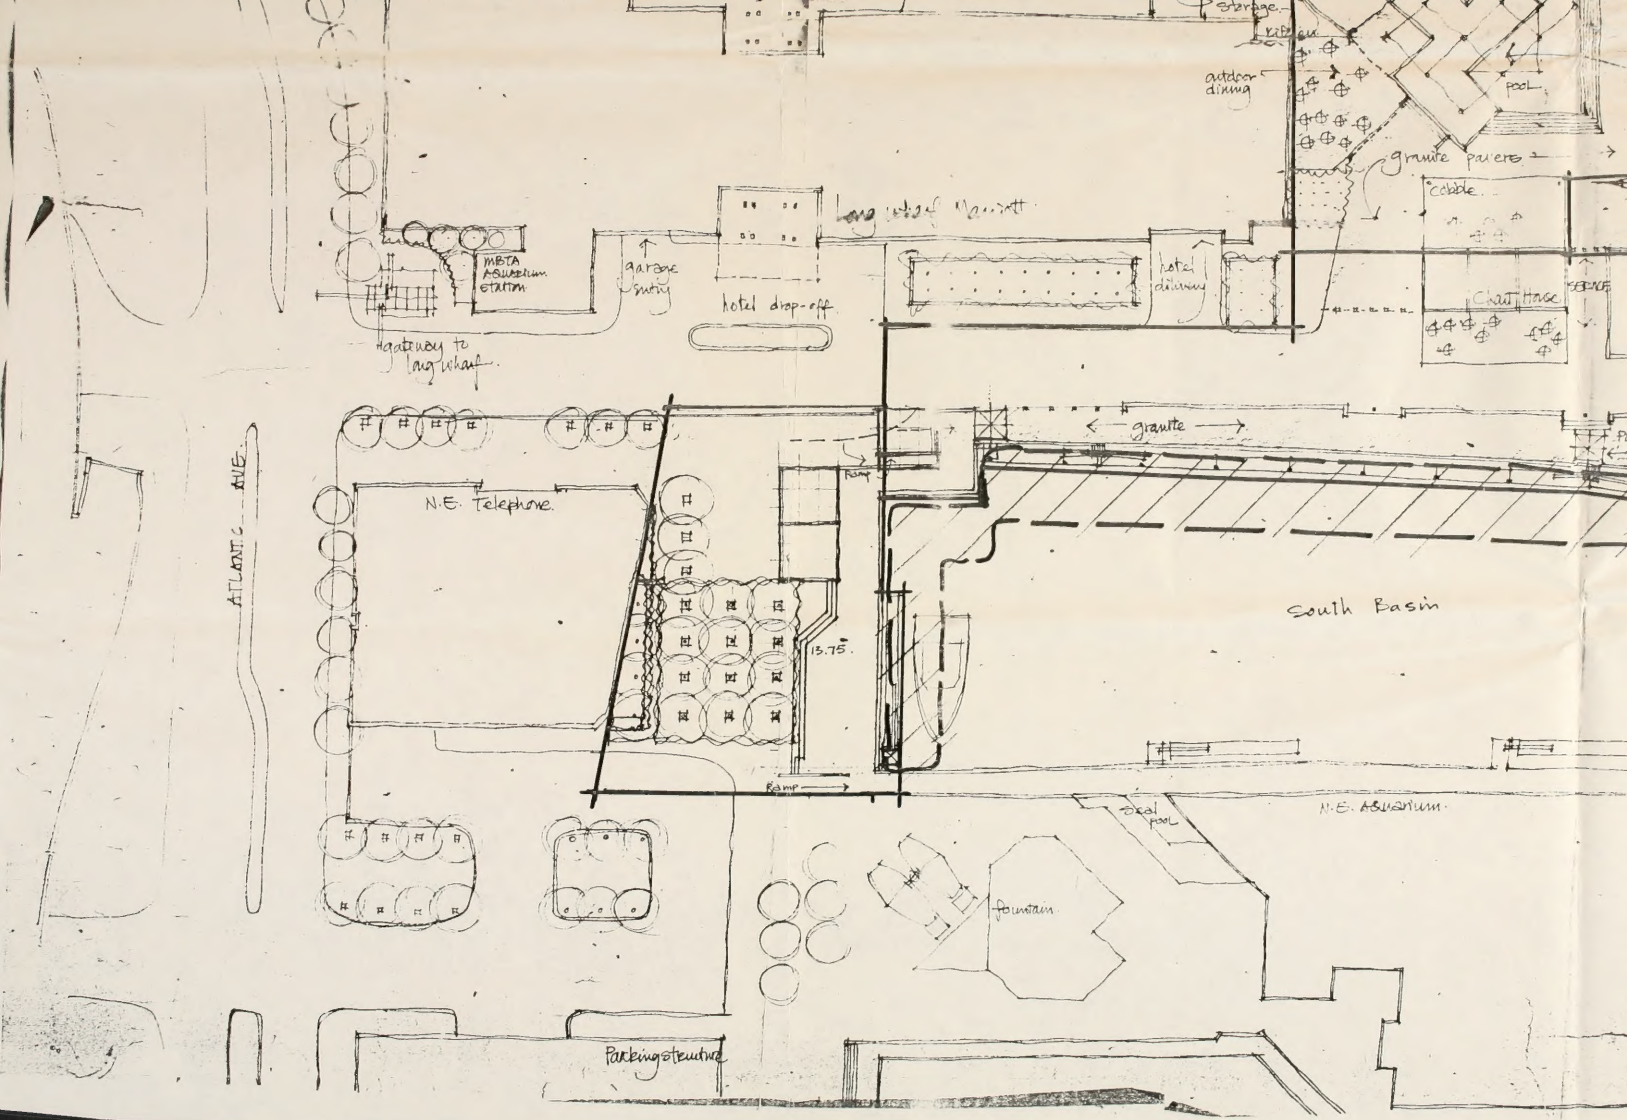
storage
outdoor dining
pool
granite pavers
cobble
Long Wharf Marriott
MBTA Aquarium station
garage entry
hotel drop-off
hotel dining
Chart House
gateway to Long Wharf
granite
ramp
N.E. Telephone
ATLANTIC AVE.
South Basin
13.75'
Ramp
N.E. Aquarium
oval pool
fountain
Parking structure

Urban Design / Civil Engineering / Environmental Services

64 Pleasant Street, Watertown, Massachusetts 02172
617/926 3300 Telex 92/2471

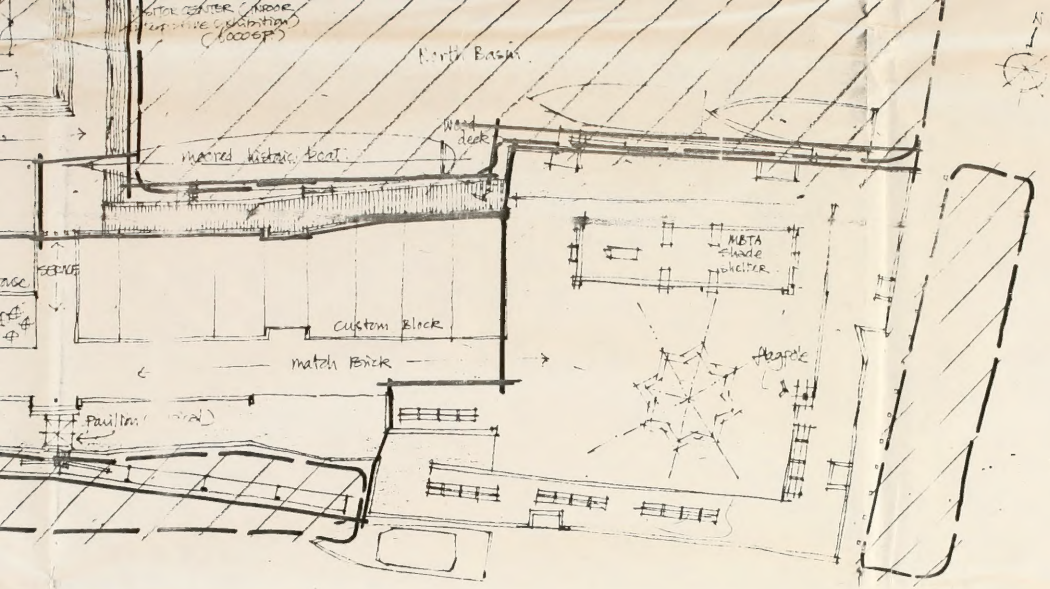

DREDGING ESTIMATE =
$1,925,000

BOSTON PUBLIC LIBRARY

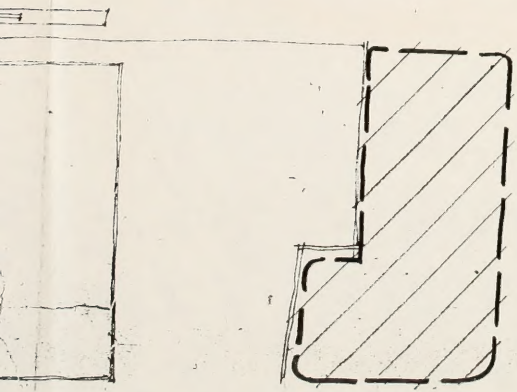

PROPOSED DREDGING SCHEME

TASK 1 - DATA & EVALUATION
COST ESTIMATE - SHEET 3

SCALE: 1" = 40'
DATE: JAN 14 86'
BY: PC/HTR

GOVDOC
BRA
3060

RECORD SEPIA